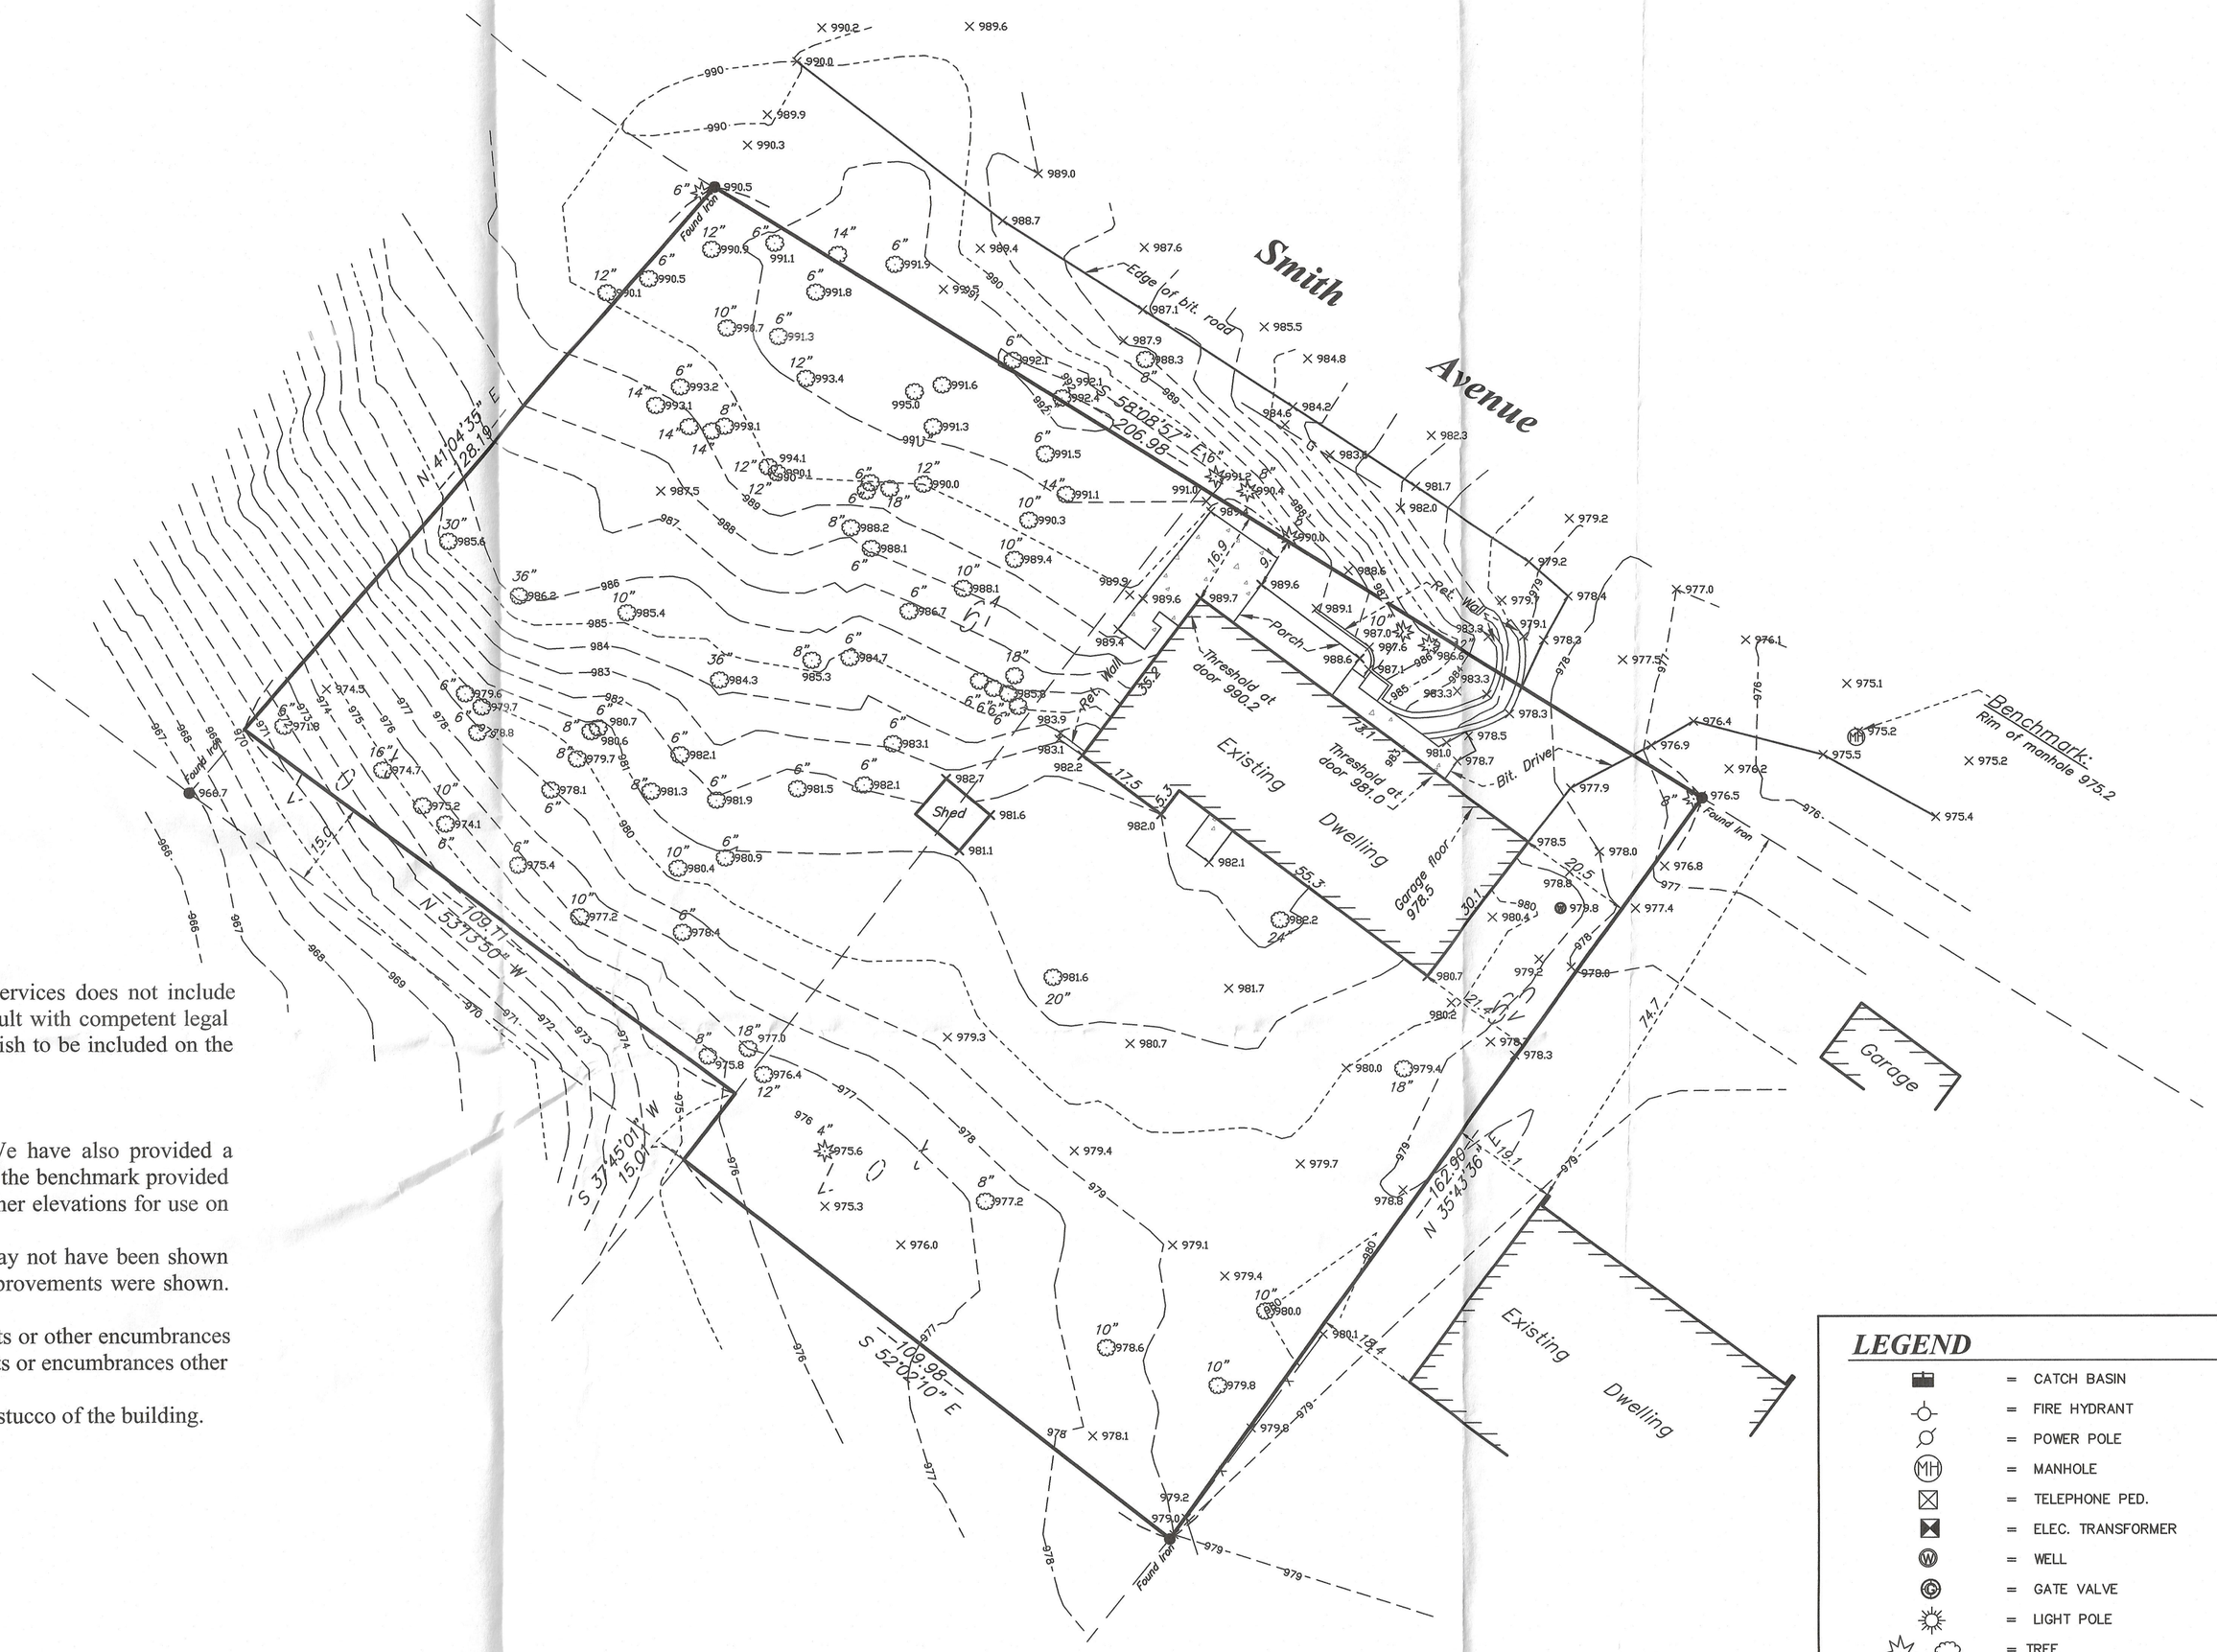

LEGAL DESCRIPTION:

Lots 61, except the southwesterly 15 feet thereof, and Lot 62, ORONO OCHARDS, Hennepin County, Minnesota.

SCOPE OF WORK & LIMITATIONS:

1. Showing the length and direction of boundary lines of the legal description listed above. The scope of our services does not include determining what you own, which is a legal matter. Please check the legal description with your records or consult with competent legal counsel, if necessary, to make sure that it is correct and that any matters of record, such as easements, that you wish to be included on the survey have been shown.
2. Showing the location of observed existing improvements we deem necessary for the survey.
3. Setting survey markers or verifying existing survey markers to establish the corners of the property.
4. Showing elevations on the site at selected locations to give some indication of the topography of the site. We have also provided a benchmark for your use in determining elevations for construction on this site. The elevations shown relate only to the benchmark provided on this survey. Use that benchmark and check at least one other feature shown on the survey when determining other elevations for use on this site or before beginning construction.
5. It should be noted that this survey was done under snow and ice conditions and that all improvements may or may not have been shown correctly. While we did our best to locate all improvements under the snow and ice, we can't be sure that all improvements were shown. Please look over the survey to be sure everything you need shown is shown correctly.
6. This survey has been completed without the benefit of a current title commitment. There may be existing easements or other encumbrances that would be revealed by a current title commitment. Therefore, this survey does not purport to show any easements or encumbrances other than the ones shown hereon.
7. Note that all building dimensions and building tie dimensions to the property lines, are taken from the siding and or stucco of the building.

STANDARD SYMBOLS & CONVENTIONS:

"●" Denotes iron survey marker, set, unless otherwise noted.

LEGEND

- = CATCH BASIN
- = FIRE HYDRANT
- = POWER POLE
- = MANHOLE
- = TELEPHONE PED.
- = ELEC. TRANSFORMER
- = WELL
- = GATE VALVE
- = LIGHT POLE
- = TREE
- —X—X— = FENCE LINE
- —S— = SANITARY SEWER LINE
- —W— = WATER LINE
- —G— = GAS LINE
- —ST— = STORM DRAIN LINE
- —E— = OVERHEAD UTILITY LINE
- = CONCRETE SURFACE

DATE	REVISION DESCRIPTION

DRAWING ORIENTATION & SCALE

N

SCALE - 1" = 20'

0 20 40

CLIENT NAME / JOB ADDRESS

ANGIE HOPPING

95 SMITH AVENUE
ORONO, MN

Advance
Surveying & Engineering, Co.

17917 Highway 7
Minnetonka, Minnesota 55345
Phone (952) 474-7964
Web: www.advsur.com

I HEREBY CERTIFY THAT THIS PLAN, SURVEY OR REPORT WAS PREPARED BY ME OR UNDER MY DIRECT SUPERVISION AND THAT I AM A DULY REGISTERED LAND SURVEYOR UNDER THE LAWS OF THE STATE OF MINNESOTA.

Thomas M. Bloom

42379

LICENSE NO.

JANUARY 30, 2018

DATE

DATE SURVEYED: JANUARY 29, 2018

DATE DRAFTED: JANUARY 30, 2018

SHEET TITLE

EXISTING CONDITIONS SURVEY

DRAWING NUMBER

180026 TB

SHEET SIZE *22 X 34*

SHEET NO.

S1

SHEET 1 OF 1

95 Smith Ave